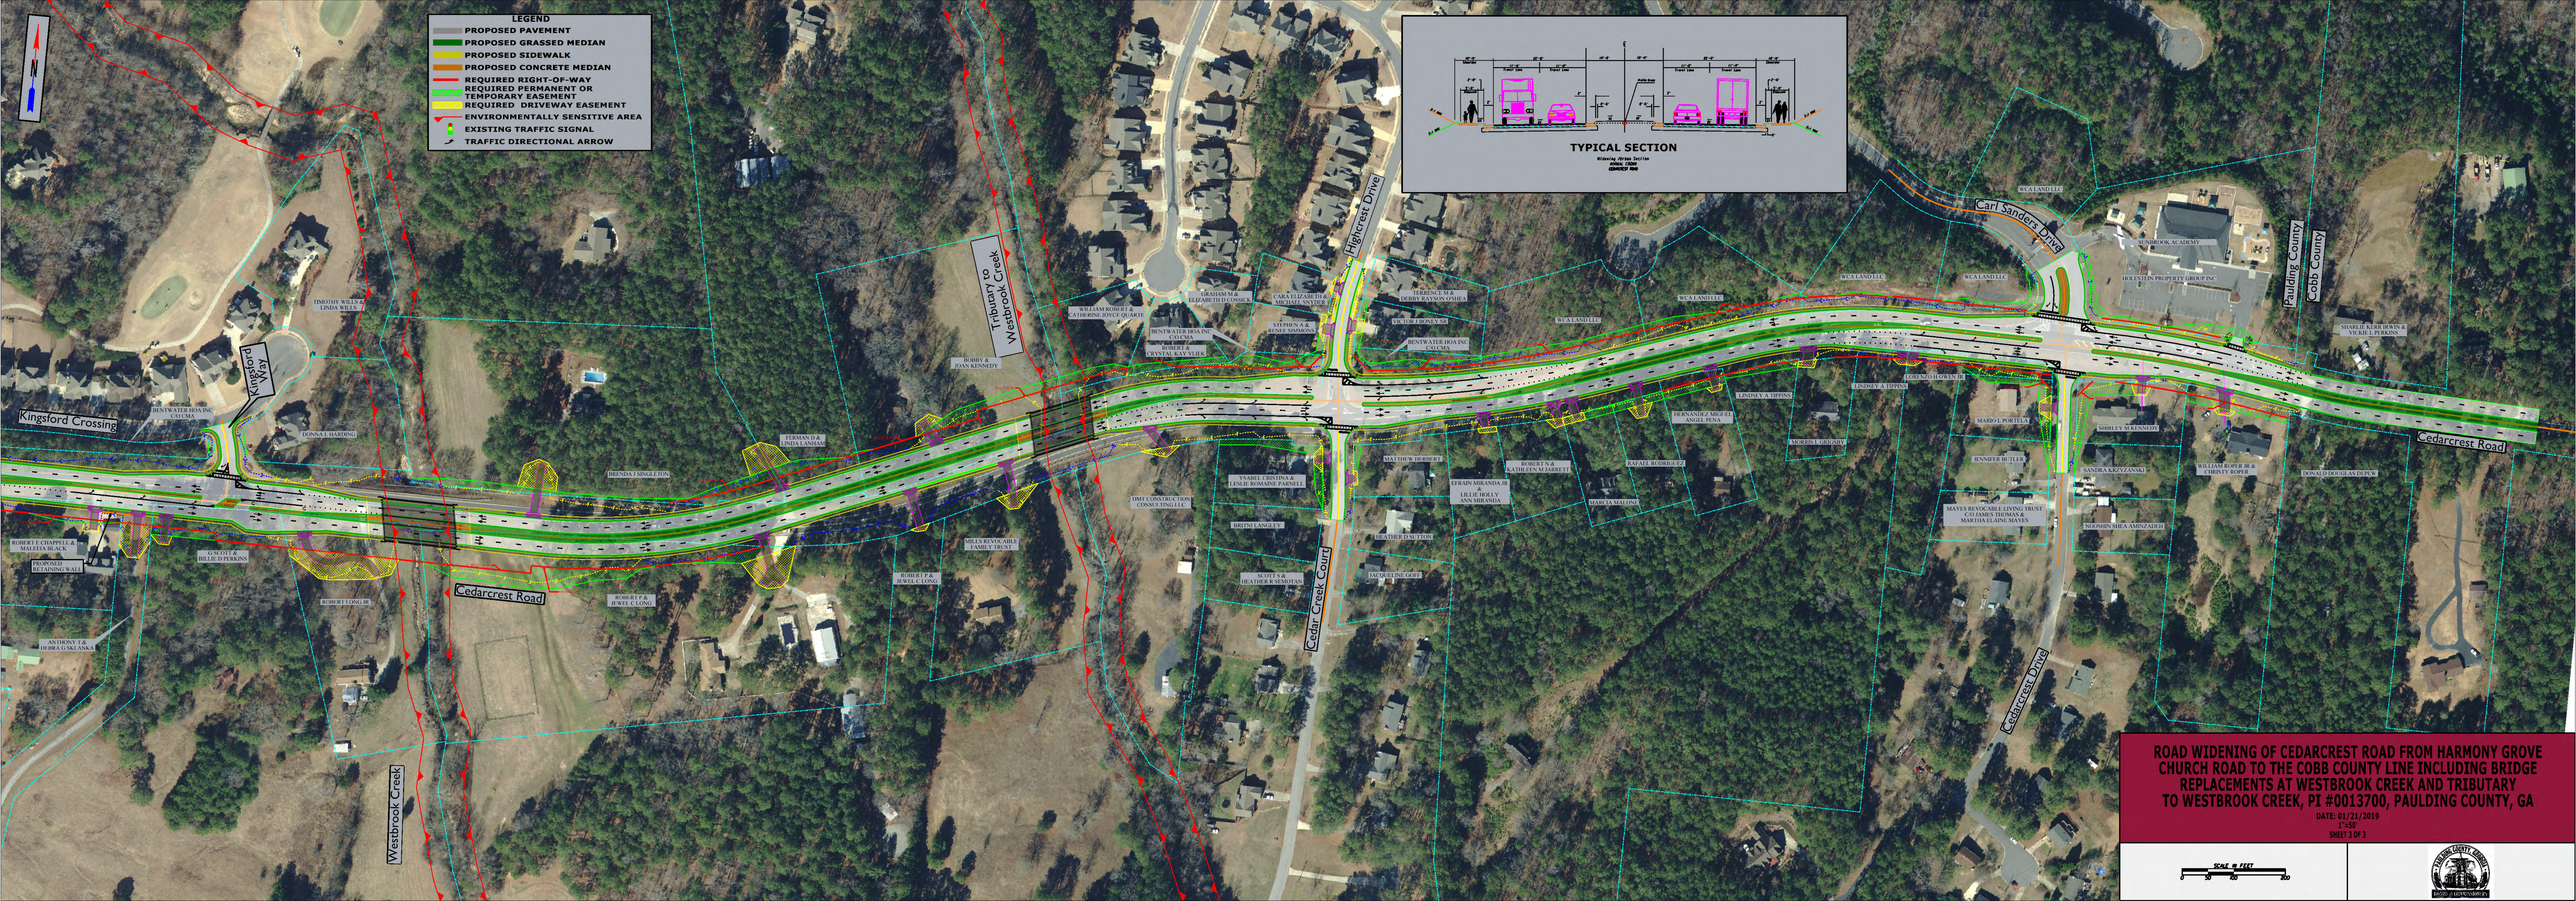
LEGEND
PROPOSED PAVEMENT
PROPOSED GRASSED MEDIAN
PROPOSED SIDEWALK
PROPOSED CONCRETE MEDIAN
REQUIRED RIGHT-OF-WAY
REQUIRED PERMANENT OR TEMPORARY EASEMENT
REQUIRED DRIVEWAY EASEMENT
ENVIRONMENTALLY SENSITIVE AREA
EXISTING TRAFFIC SIGNAL
TRAFFIC DIRECTIONAL ARROW
TYPICAL SECTION
Kingsford Crossing
Kingsford Way
Cedarcrest Road
Tributary to Westbrook Creek
Westbrook Creek
Highcrest Drive
Cedar Creek Court
Carl Sanders Drive
Cedarcrest Drive
Paulding County
Cobb County
TIMOTHY WILES & LINDA WILES
BENTWATER HOA INC C/O CMA
DONNA E HARDING
BRENDA S SINGLETON
FERMAN D & LINDA LANHAM
BOBBY & JOAN KENNEDY
WILLIAM ROBERT & CATHERINE JOYCE QUARTE
GRADIMA M & ELIZABETH CONNICK
BENTWATER HOA INC C/O CMA
ROBERT E & CRYSTAL KAY VLIEK
CARA ELIZABETH & MICHAEL SNYDER
STEPHEN N & RENEE MARGOLIS
BENTWATER HOA INC C/O CMA
TERRENCE M E & DEBBY RAYMON OSHEA
WCA LAND LLC
ROBERT E CHAPPELL & MALFEIA BLACK
PROPOSED RETAINING WALL
SCOTT & BILLIE D PERKINS
ROBERT P & JEWEL C LONG
ANTHONY T & DEBRA G SKLANKA
ROBERT P & JEWEL C LONG
MILLS REVOCABLE FAMILY TRUST
DMT CONSTRUCTION CONSULTING LLC
YSABEL CRISTINA & LESLIE ROMANO PARNELL
BRITNI LANGLEY
SCOTT S & HEATHER R MOTAS
MATTHEW HERBERT
HEATHER D SUTTON
JACQUELINE GOLT
ROBERT N & KATHLEEN M JARRETT
EFRAIN MIRANDA JR & LILLIE HOLLY-ANN MIRANDA
RAFAEL RODRIGUEZ
DAVID A MAYOS
WCA LAND LLC
WCA LAND LLC
WCA LAND LLC
WCA LAND LLC
WCA LAND LLC
LINDSEY A TIPPINS
LINDSEY A TIPPINS
HERNANDEZ MIGUEL & ANGEL PENA
ADORNO C ORDOMY
LELAND J HUGGINS JR
MARIO L PORTELA
JENNIFER BUTLER
MAYES REVOCABLE LIVING TRUST C/O JAMES THOMAS & MARTHA ELAINE MAYES
SUNBROOK ACADEMY INC
HOLSTEIN PROPERTY GROUP INC
NOOSHEEN NIRA AMINZADEH
ASHLEY M KENNEDY
SANDRA KRZYZANSKI
WILLIAM ROPER JR & CHRISTY ROPER
DONALD DOUGLAS DEHOW
SHARLIE KERR HAWK & VICKIE L PERKINS
TYPICAL SECTION
Widening Median Section
ROAD WIDENING OF CEDARCREST ROAD FROM HARMONY GROVE CHURCH ROAD TO THE COBB COUNTY LINE INCLUDING BRIDGE REPLACEMENTS AT WESTBROOK CREEK AND TRIBUTARY TO WESTBROOK CREEK, PI #0013700, PAULDING COUNTY, GA
DATE: 01/21/2019
1"=50'
SHEET 3 OF 3
SCALE IN FEET
0 50 100